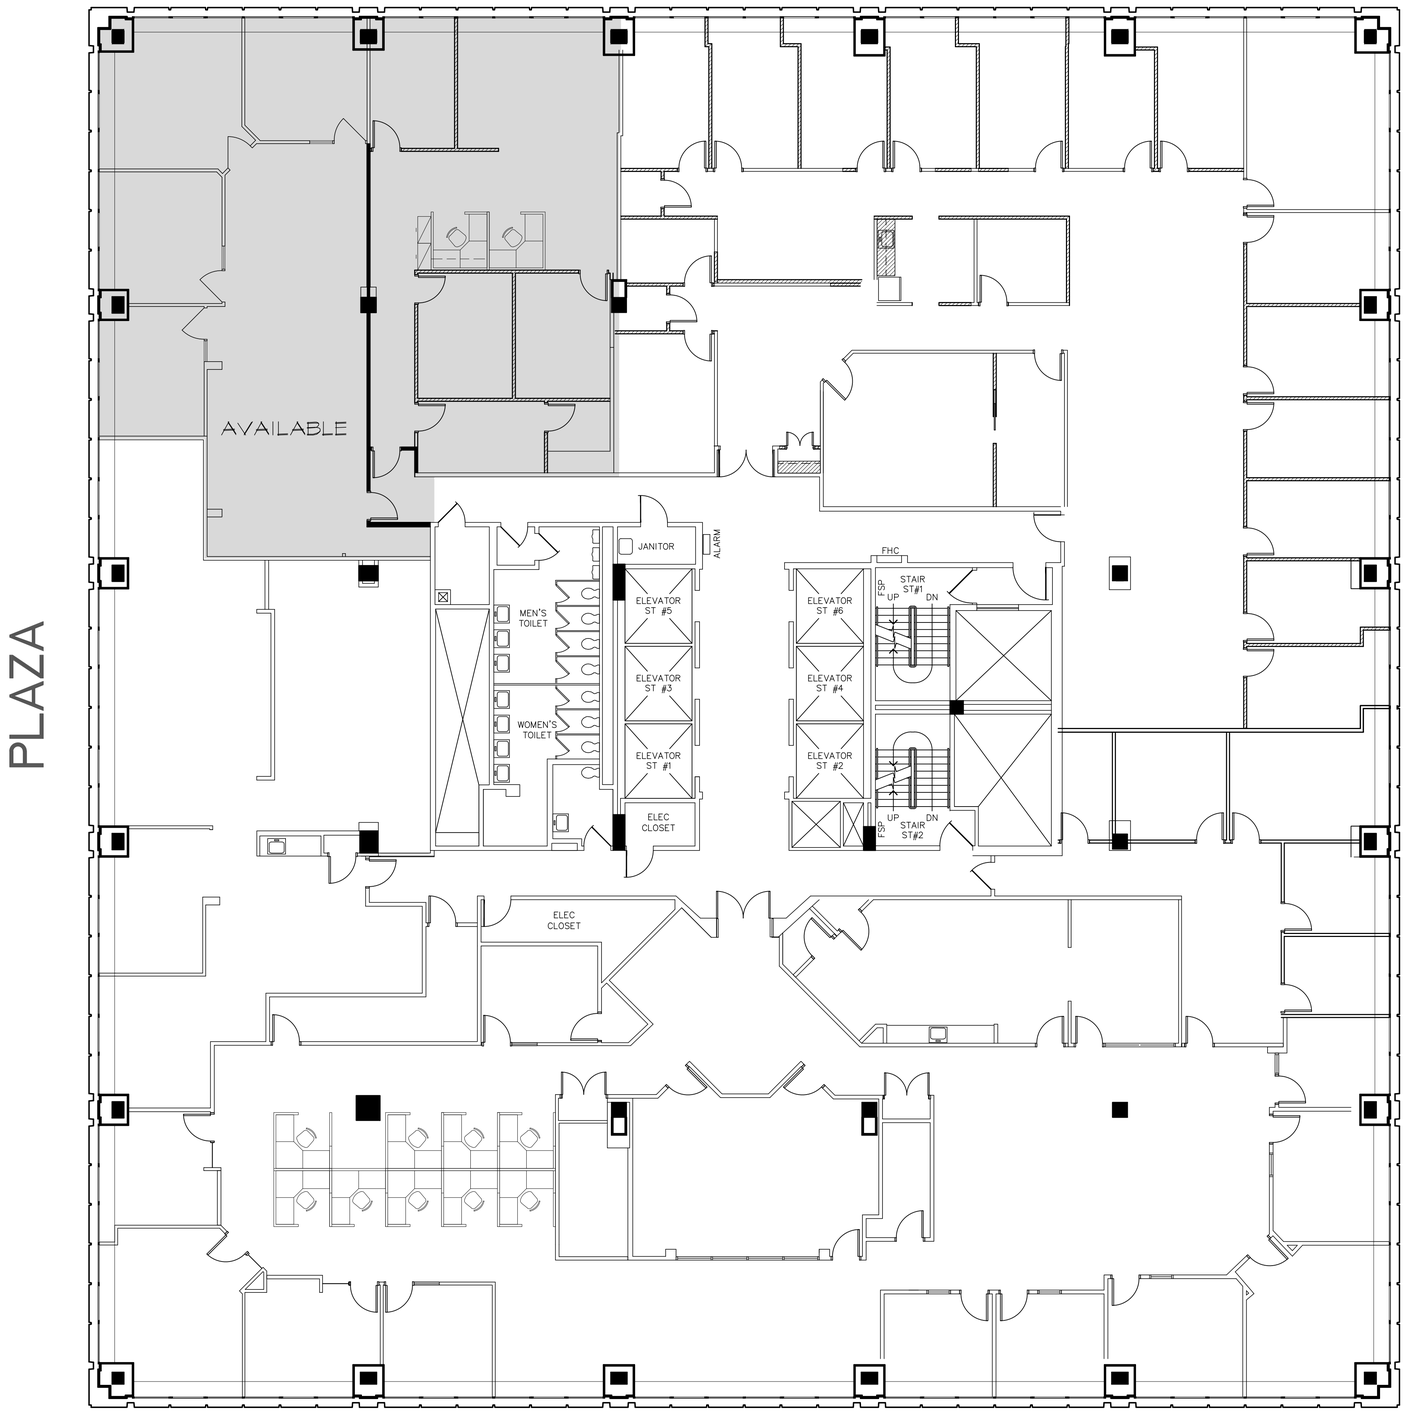

1 SIXTH FLOOR
SCALE: 1/8"=1'-0"

CUSHMAN & WAKEFIELD

© COPYRIGHT 2016. This drawing is the property of the CD&A, P.C. It is subject to copyright laws and shall not be used or copied without express written permission.

CARDARELLI
DESIGN & ARCHITECTURE, P.C.
297 KNOLLWOOD ROAD, SUITE 202
WHITE PLAINS, NY 10607
PHONE: 914-437-9554 / FAX: 914-437-9555

ARGENT VENTURES

PROJECT:
EXISTING CONDITIONS
ONE NORTH BROADWAY
WHITE PLAINS, NY 10601
SIXTH FLOOR

NO.	ISSUE	DATE
1.	ISSUED TO LANDLORD FOR REVIEW.	03/03/22

SEAL

SCALE:	DATE:	PROJECT NO.:
AS NOTED	03/03/22	22-000-00
DRAWN BY: AJM	CHECKED BY:	APPROVED BY:

DRAWING TITLE:
FLOOR PLAN

DRAWING NO: E6